Print and send PDF files as Emails with any application, ad-sponsored and free of charge www.pdfmailer.com
PDFMAILER.COM

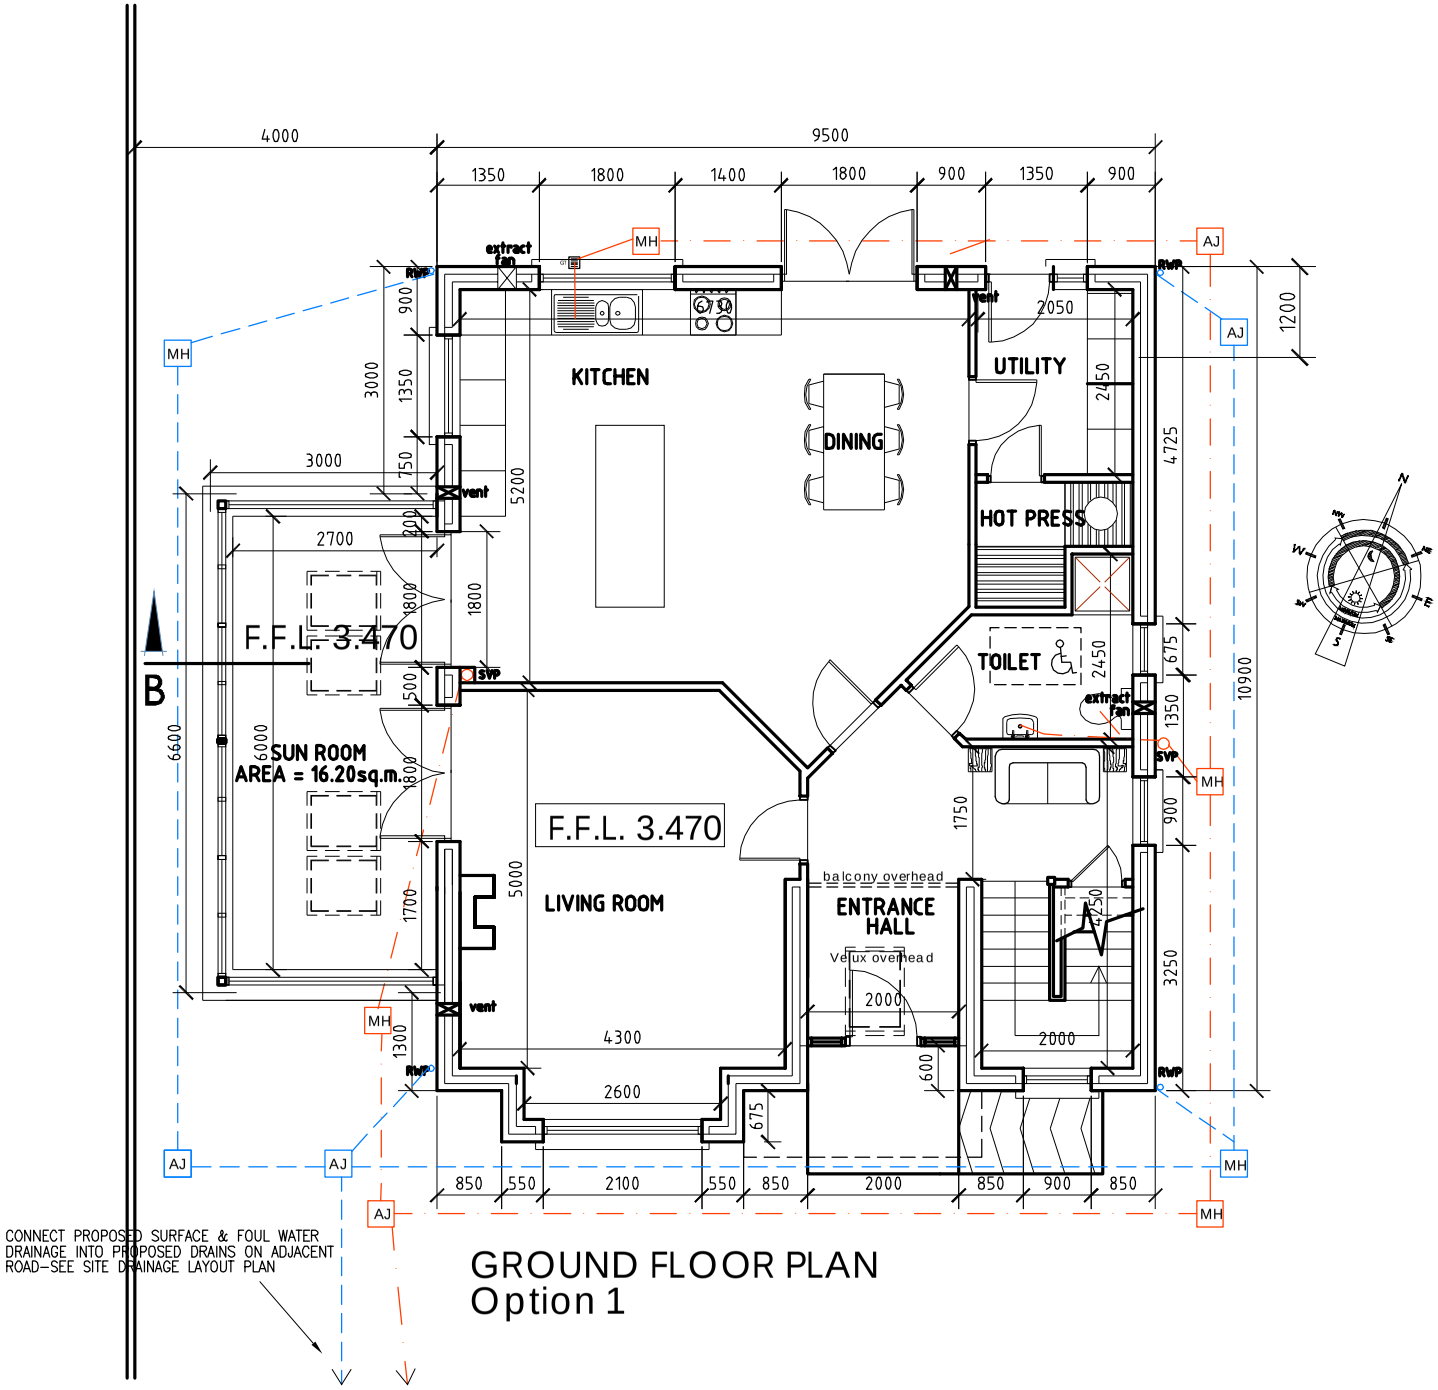

CONNECT PROPOSED SURFACE & FOUL WATER DRAINAGE INTO PROPOSED DRAINS ON ADJACENT ROAD–SEE SITE DRAINAGE LAYOUT PLAN

GROUND FLOOR PLAN
Option 1